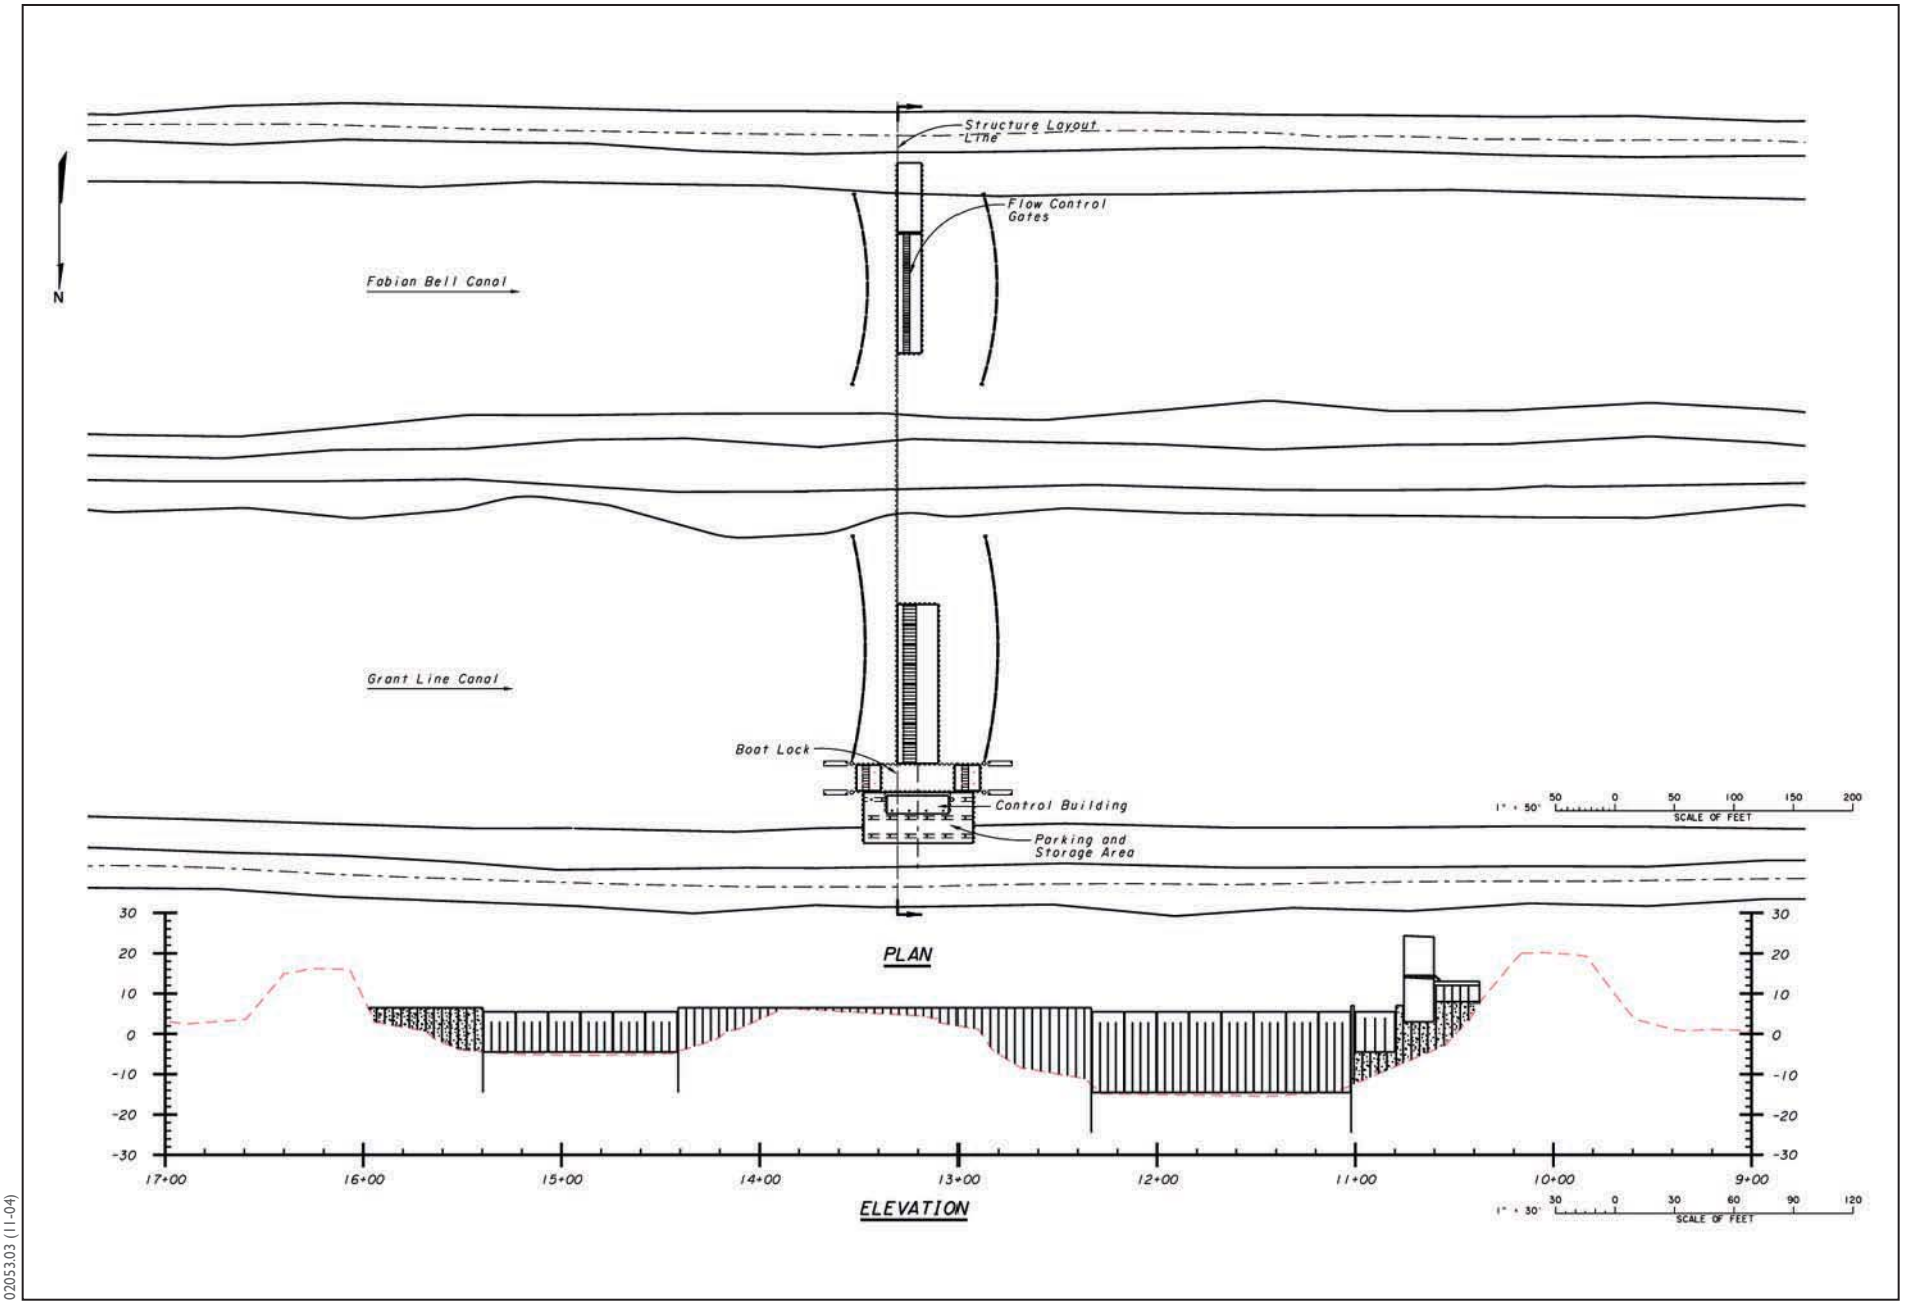

02053.03 (11-04)

Jones & Stokes

Figure 2-4a
Grant Line Canal Barrier Drawing