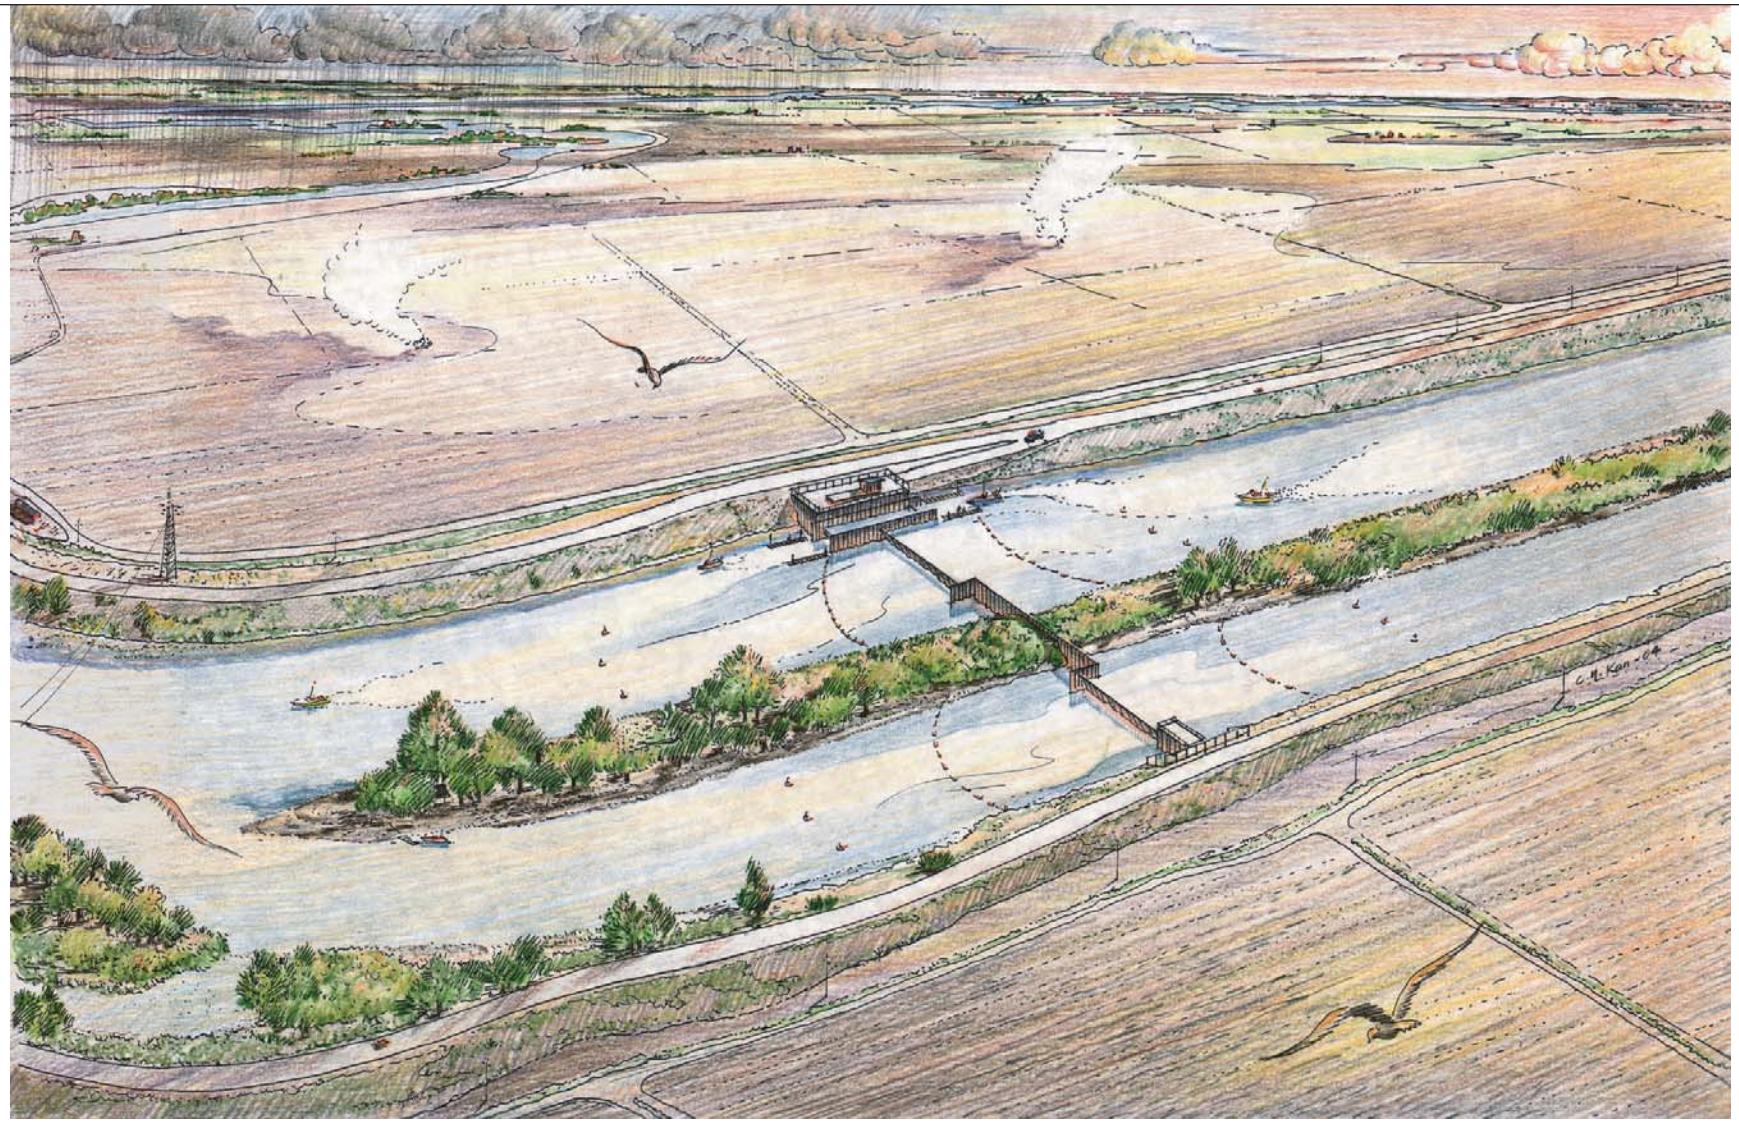

Source: DWR

02053.02.101

Jones & Stokes

Figure 2-4b
Grant Line Canal
Artist's Rendering